KOHNEN CONCRETE PRODUCTS, INC.
Since 1952

1126 Old Carlyle Rd, Germantown, IL 62245 | Phone: 618-523-4266 | Belleville Phone: 618-277-2120 | Fax: 618-523-4751 | www.kohnenconcrete.com

CONCRETE MANHOLES

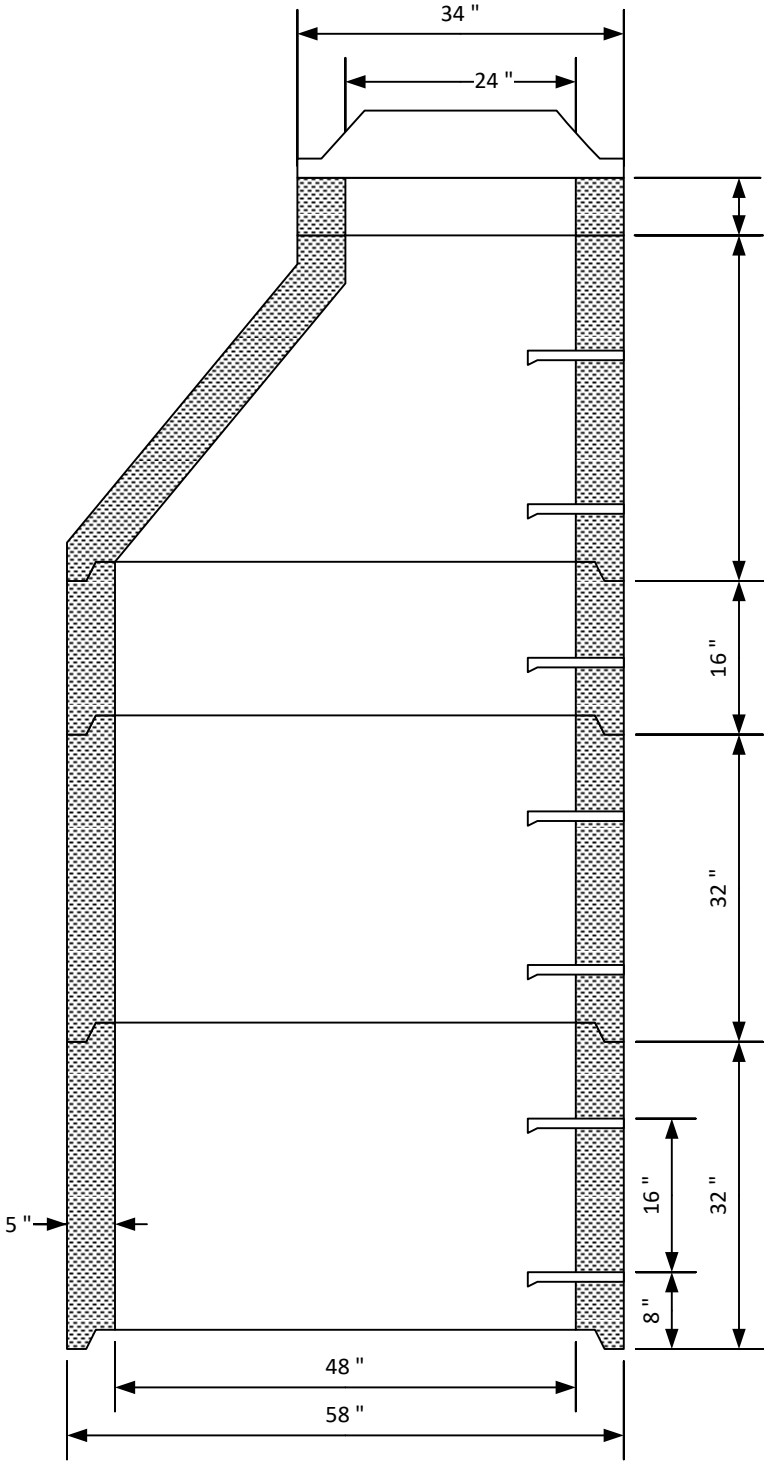

Options Available

Customized Steel Frames & Covers for Your Application

Grade Risers (Donuts)
Available in 2", 3", 4", 5" & 6"

24", 36" & 48" Cone Sections
or
IDOT Lid

Joint Sealant

Polypropylene Coated
Steel Steps on 16" Centers

Custom Bases with Preformed Inverts
We feature A-Lok Gaskets
in 6", 8", 10", 12", 15", 18" & 24" sizes